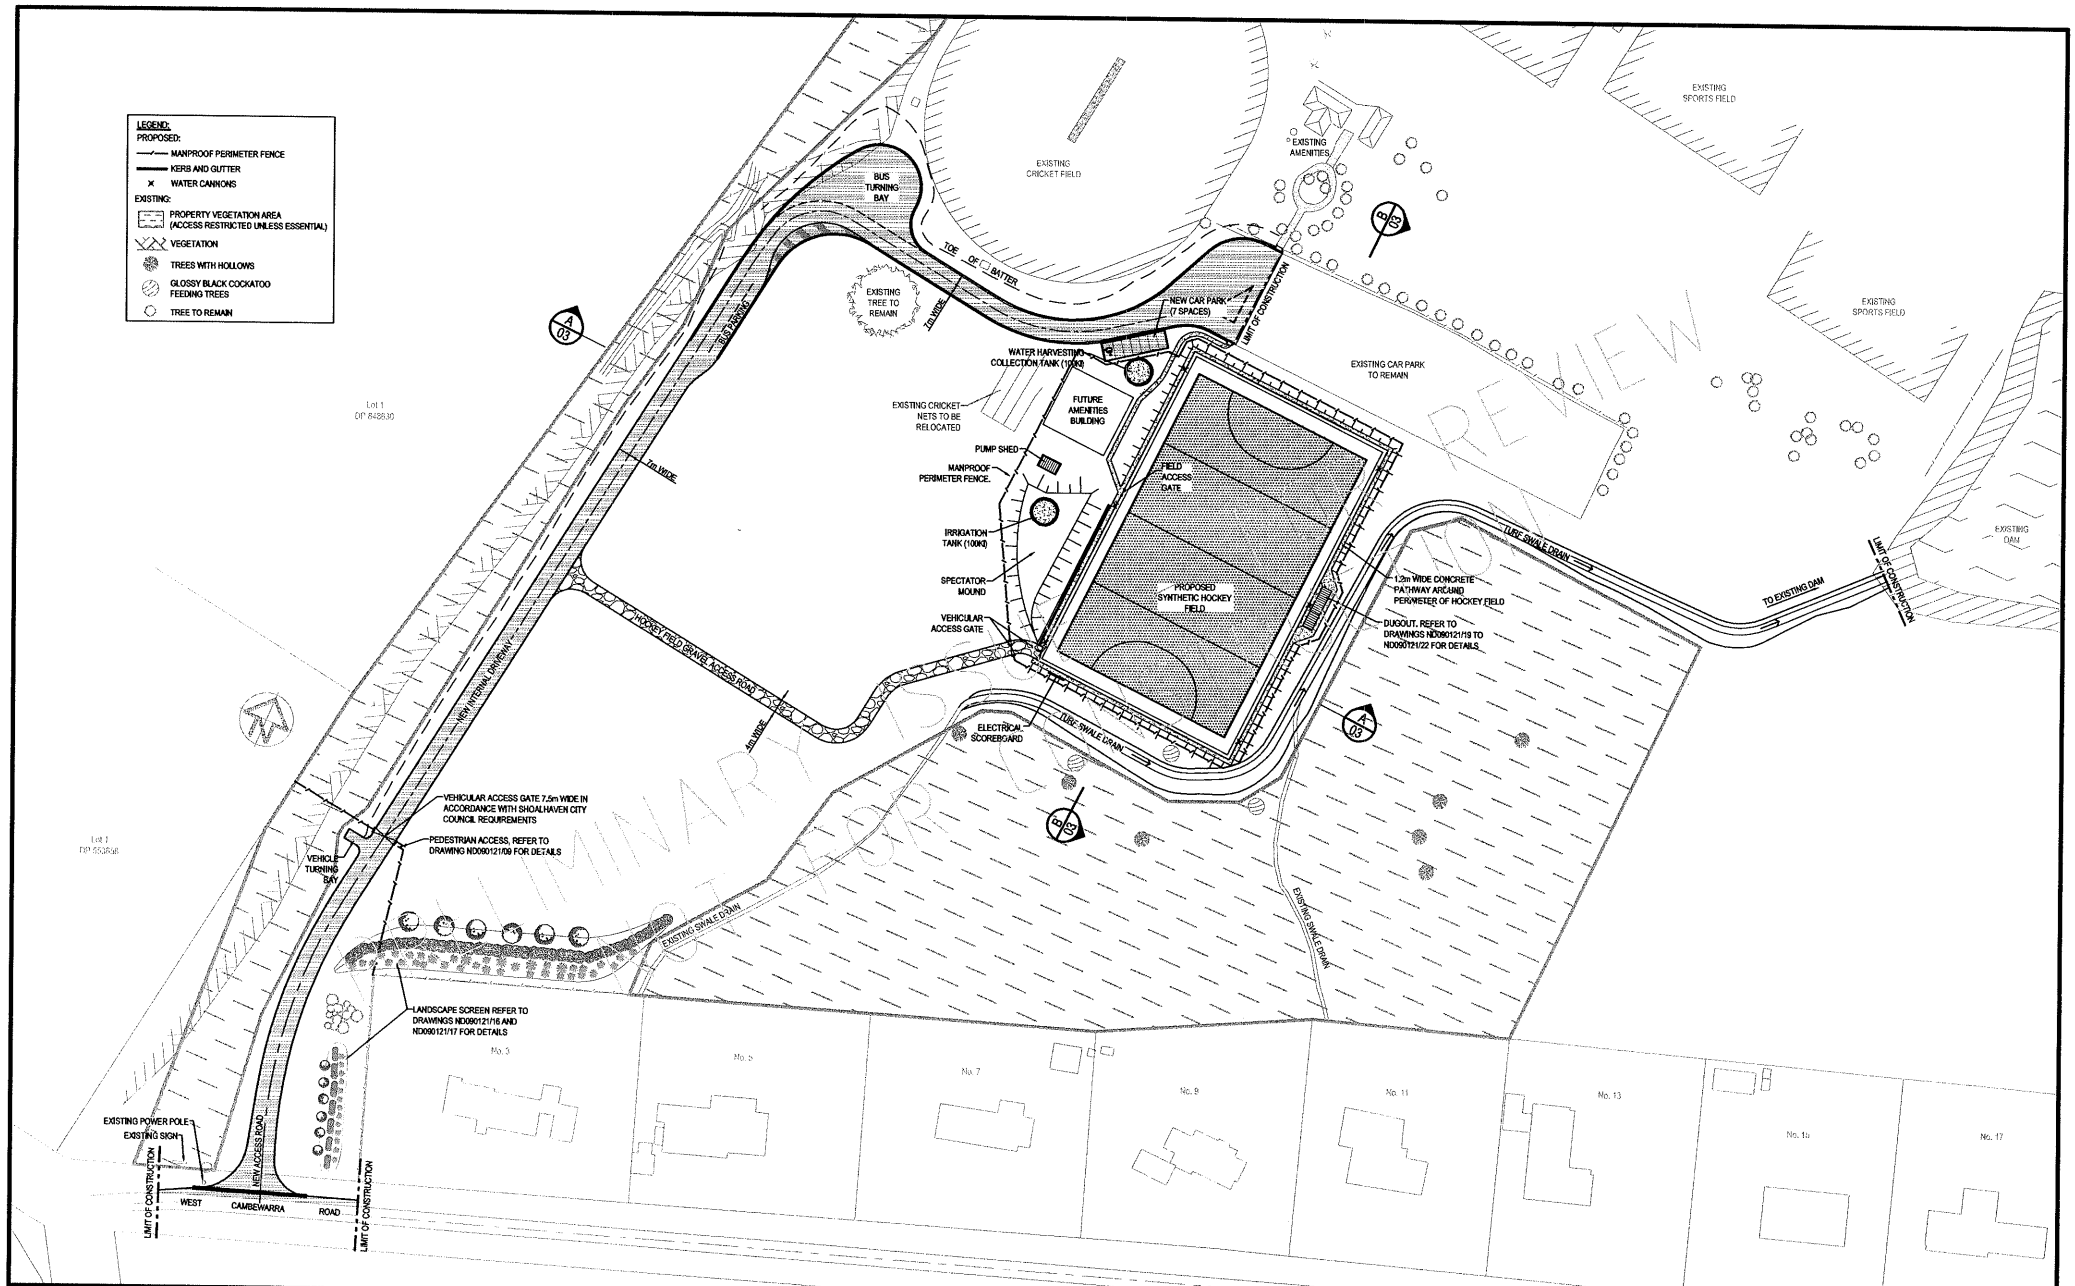

ISSUE	AMENDMENTS	DATE	DRAWN
1	PRELIMINARY ISSUE FOR REVIEW - NOT FOR CONSTRUCTION	14/12/09	K.G

THIS DRAWING AND THE CONCEPTS CONTAINED THEREIN ARE THE PROPERTY OF MACDONALD INTERNATIONAL. NO UNAUTHORISED COPYING IS PERMITTED. NOTHING IS TO BE CONSTRUCTED BASED ON THIS DRAWING, OR PART OF THIS DRAWING, WITHOUT THE WRITTEN PERMISSION OF MACDONALD INTERNATIONAL.

Shoalhaven City Council
Environment - Growth - Community

MacDonald International
consulting engineers
49 Berry Street Nowra NSW 2541
Tel (02) 44 230 566 Fax (02) 44 233 228

PROJECT NAME: BERNIE REGAN SPORTING COMPLEX	DESIGNED: M.W	DRAWN: K.G	SIGNED:
PROJECT DESCRIPTION: SYNTHETIC HOCKEY FACILITY - STAGE 1	SHEET SIZE: A3	SCALE: 1:750	DATE: 14/12/09
DRAWING NAME: STAGE 1 LAYOUT PLAN	DRAWING NUMBER: ND090121 / 02		ISSUE: 1